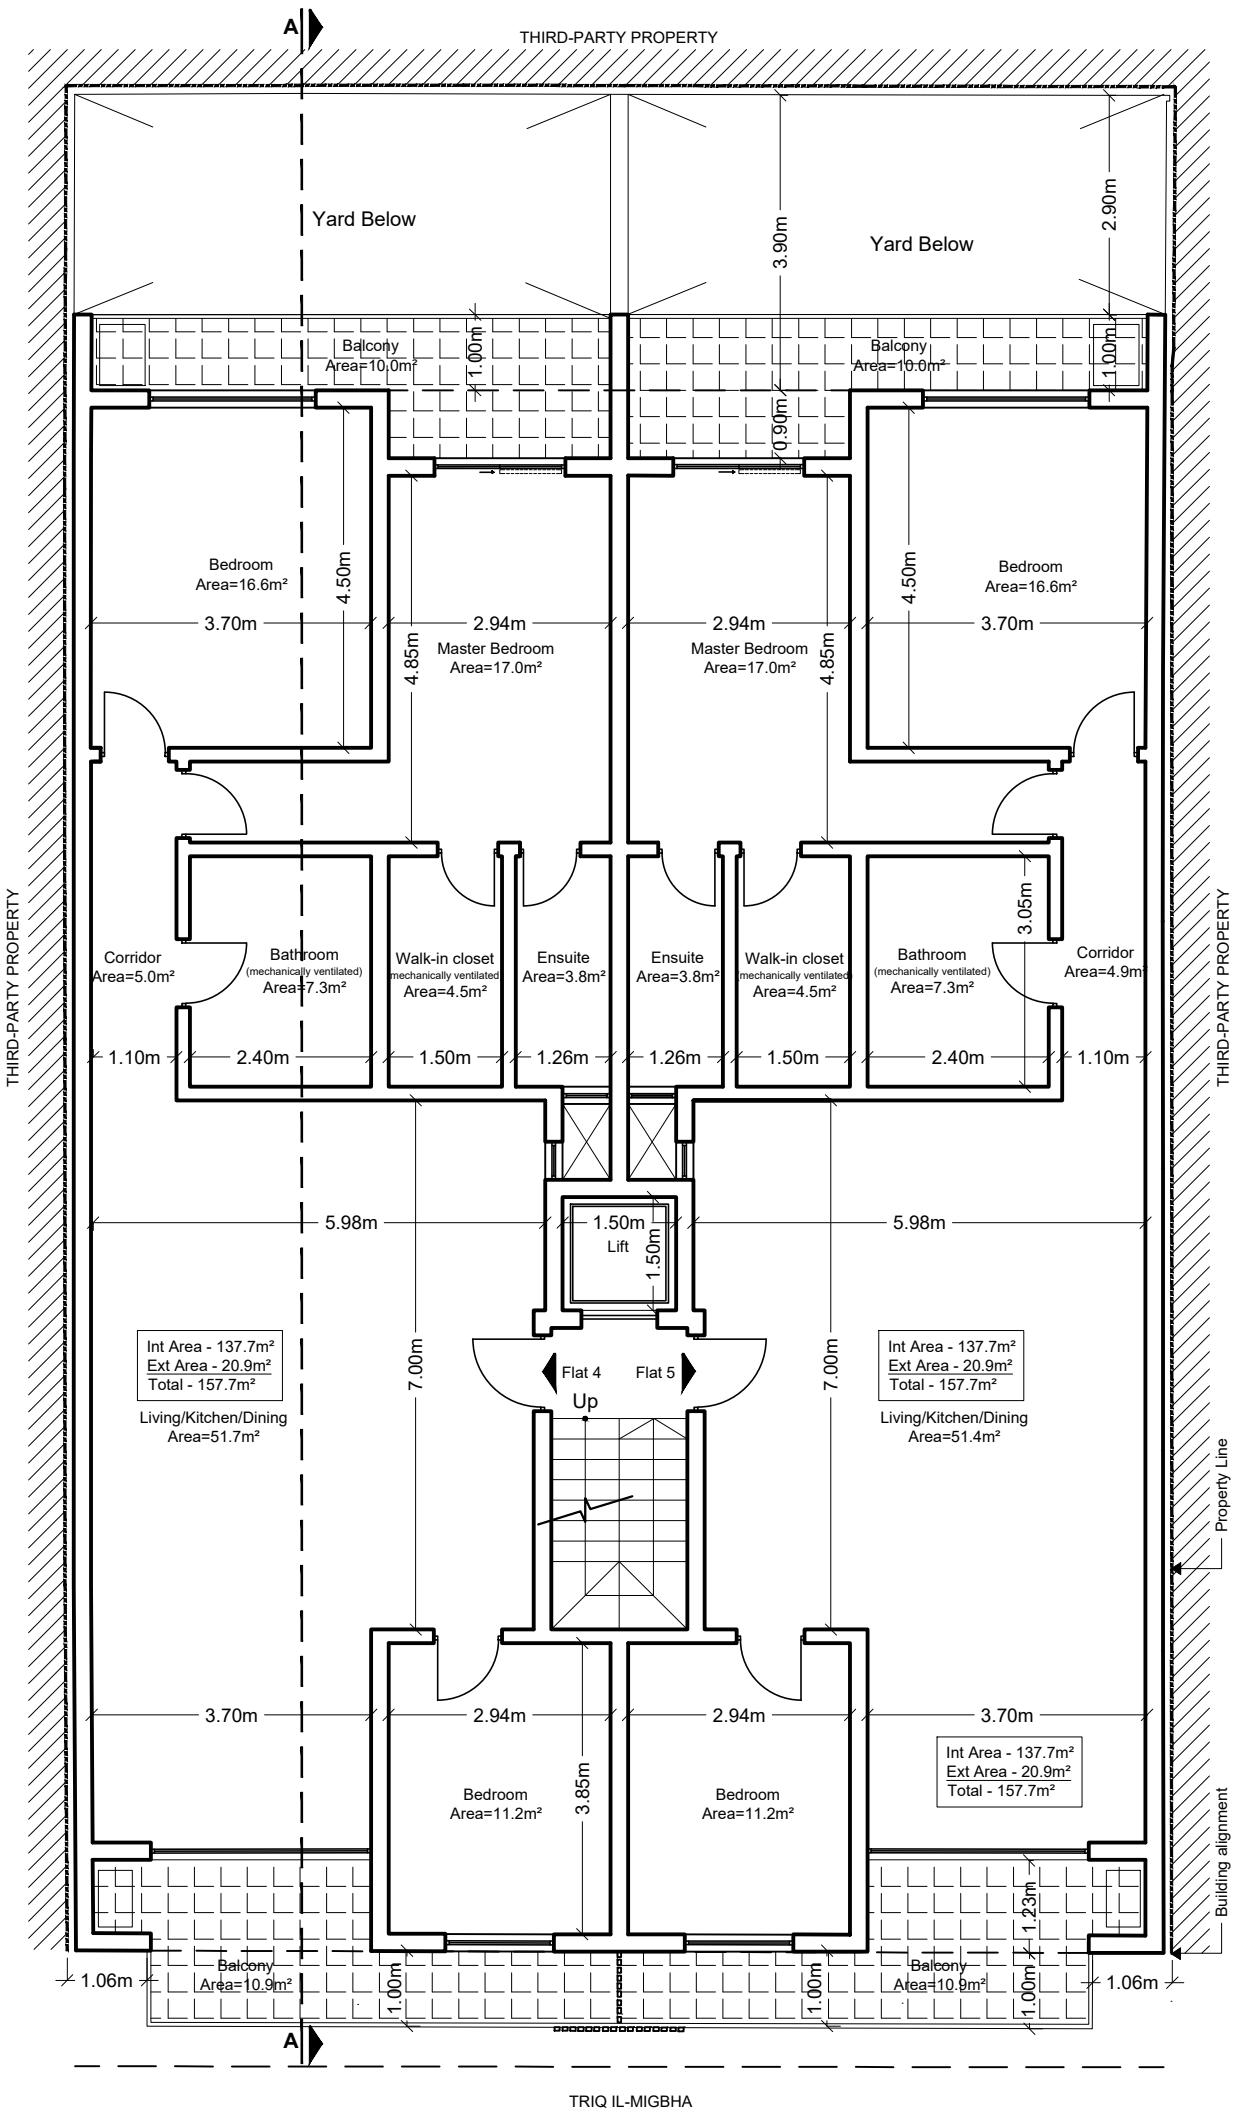


# PROPOSED SECOND FLOOR

Scale 1:100

1m 0.5 0 1 2 3 4 5 6 7 8 9 10m

Scale 1:100


BENCINI & ASSOCIATES
ARCHITECTS, CIVIL ENGINEERS AND DESIGN CONSULTANTS
DESIGN CENTER, LEVEL 1, TRIQ IT-TORRI C/W TRIQ IL-QATTUS, SWATAR, BKR4012
tel: +356 21255001 fax +356 21255002 arch@ebencini.com www.ebencini.com


PROPOSED DEVELOPMENT
ANTOINE CASSAR
MELLIEHA

Job No.
5790/23/KB

Drawing Title
PROPOSED SECOND FLOOR
-

Revisions
Rev 1 ..... 22.06.2023
Rev 2 ..... 18.10.2023

| Drawn by | Date | Scale | Drawing No. |
|---|---|---|---|
| J.P<br>Checked by<br>K.B | 27.03.2023 | 1:100 | DR_11 |