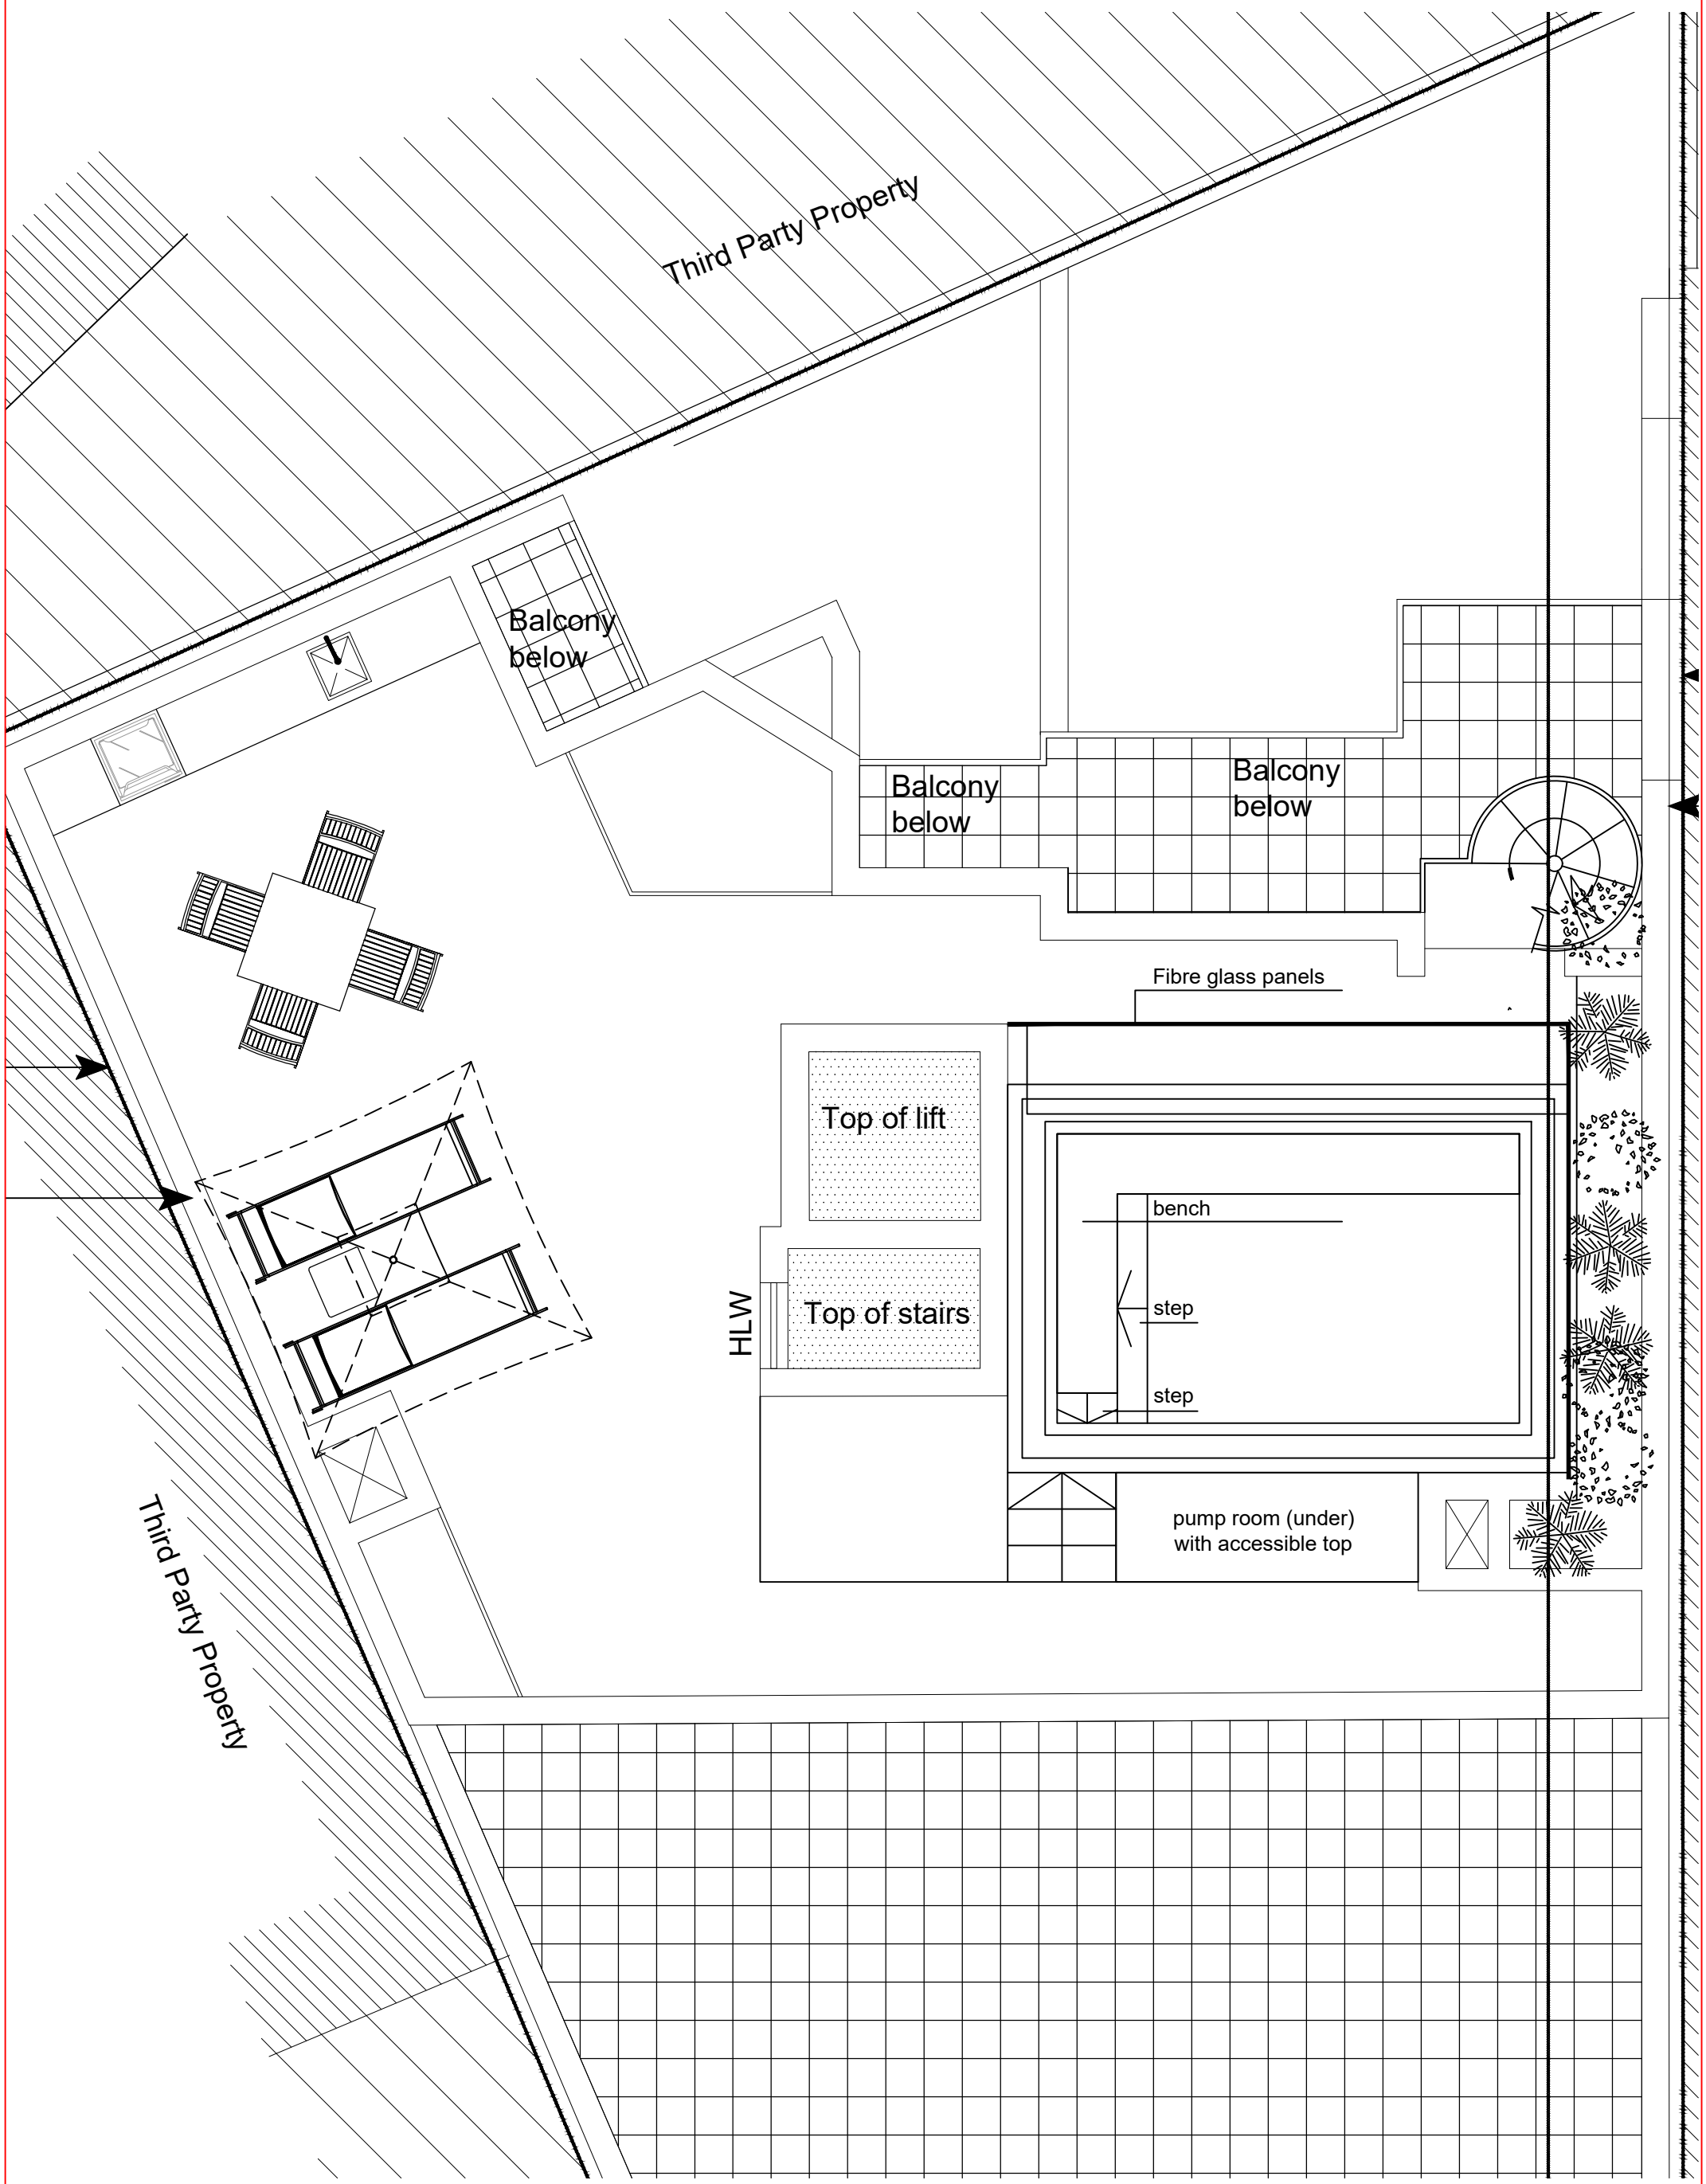

ADESIGN
INTERIOR CONCEPTS
37, Begonia, Flt 2
Hal Mula Road, Zebbug
Tel: (356) 99406671
bonaviaab@gmail.com

Client Cassar Investments
Project: Proposed apartment design
Location: Kappara

DWG No: KPR-GA 06/06	Rev No: 2
DWG Title: Furniture layout	Rev Date: - 05/06/2024
Scale: 1:100 A3	Description:
Date: 11-01-2024	Drawn By: Alan B.

CAUTION
In all cases dimension supercede scale

Contractor is to check dimensions before construction. Any discrepancies arising from failure of doing so will be deemed to be the responsability of contractor, and any claims for damages will be rejected